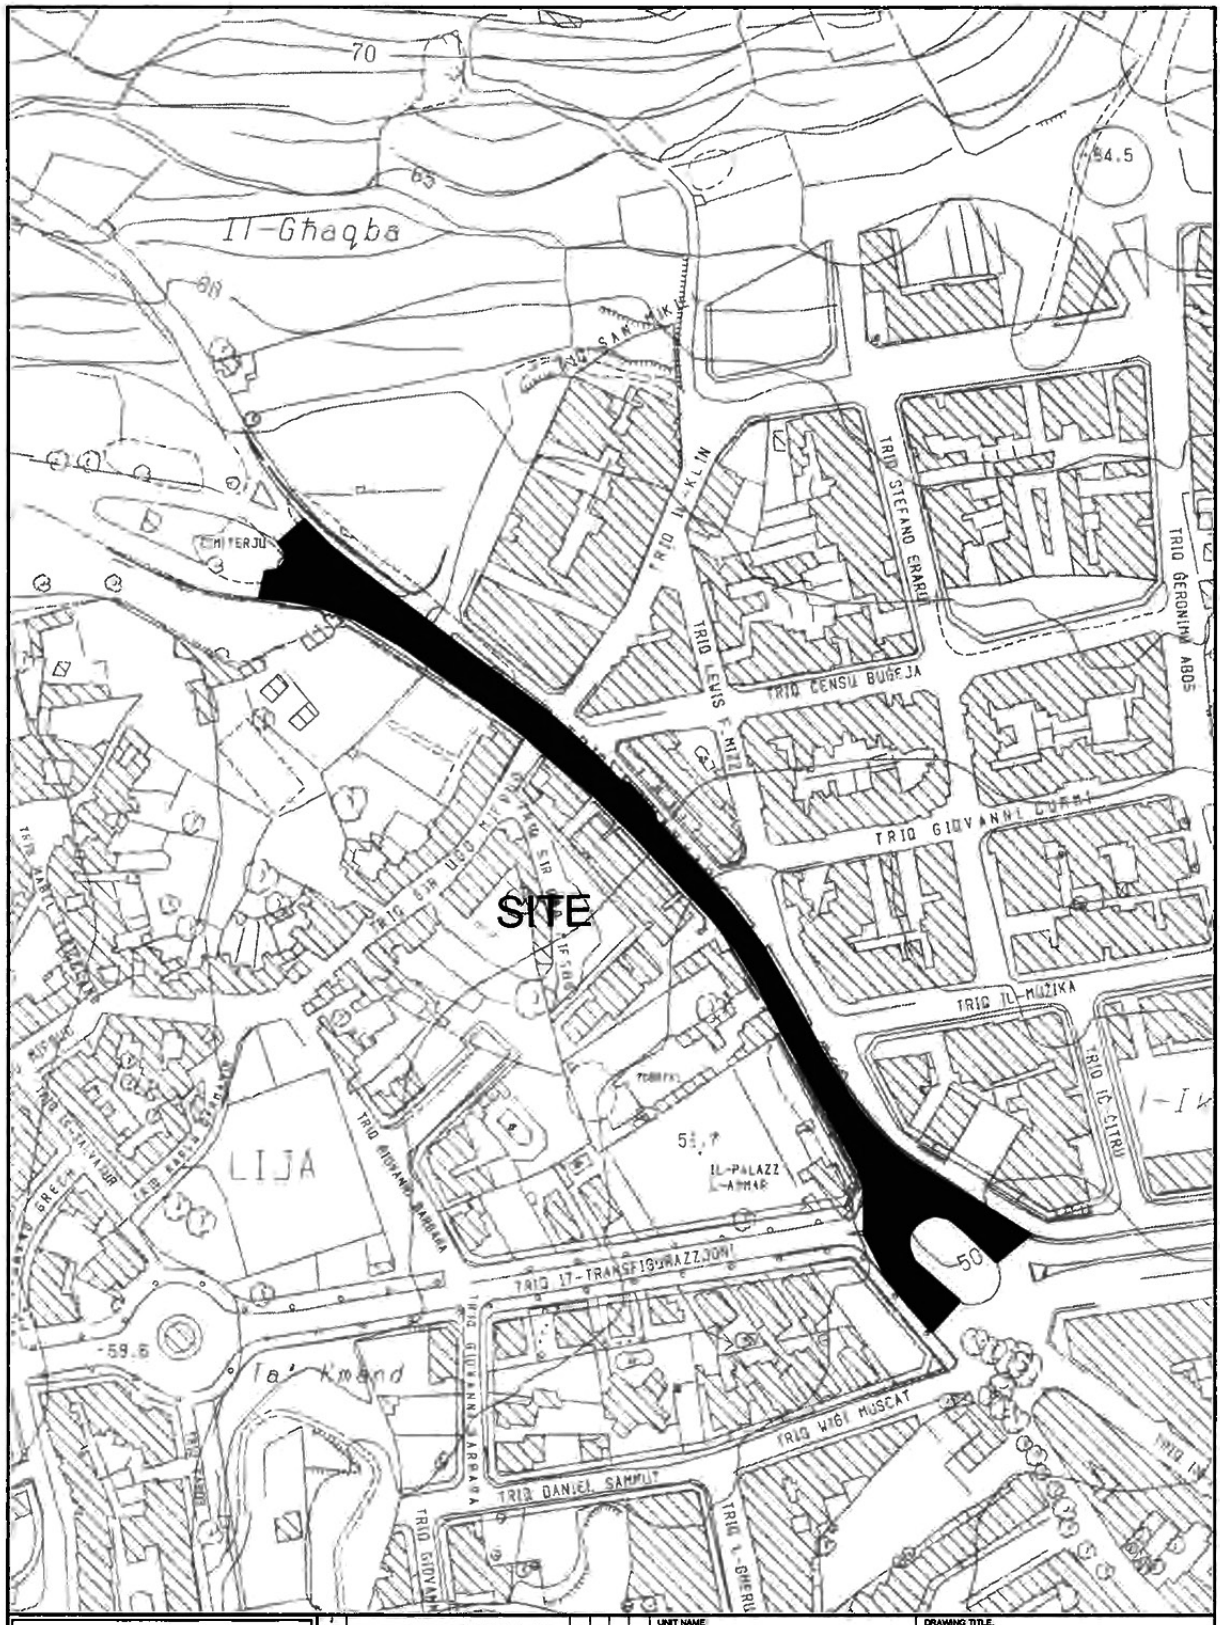


INFRASTRUCTURE MALTA

CHIEF EXECUTIVE OFFICER: Ing. Fredrick Azzopardi

N:\Design\Common Area\Traffic Management\2019\Lija\2019 Lija.dwg

UNIT NAME: REGIONS	DRAWING TITLE: HAL LIJA TRIQ IL-KBIRA (TRIQ IN-NAXXAR) (Extents of works aren't binding but indicative)		
HEAD OF UNIT: D.VASSALLO			
PROJECT LEADER: -	DATE: FEBRUARY 2019	FILE NO.: -	DRAWING NO.: RD49/19
DRAWN BY: -	SHEET SIZE: A4	SCALE: 1:2500	REVISION: - / PAGE NO.: 1