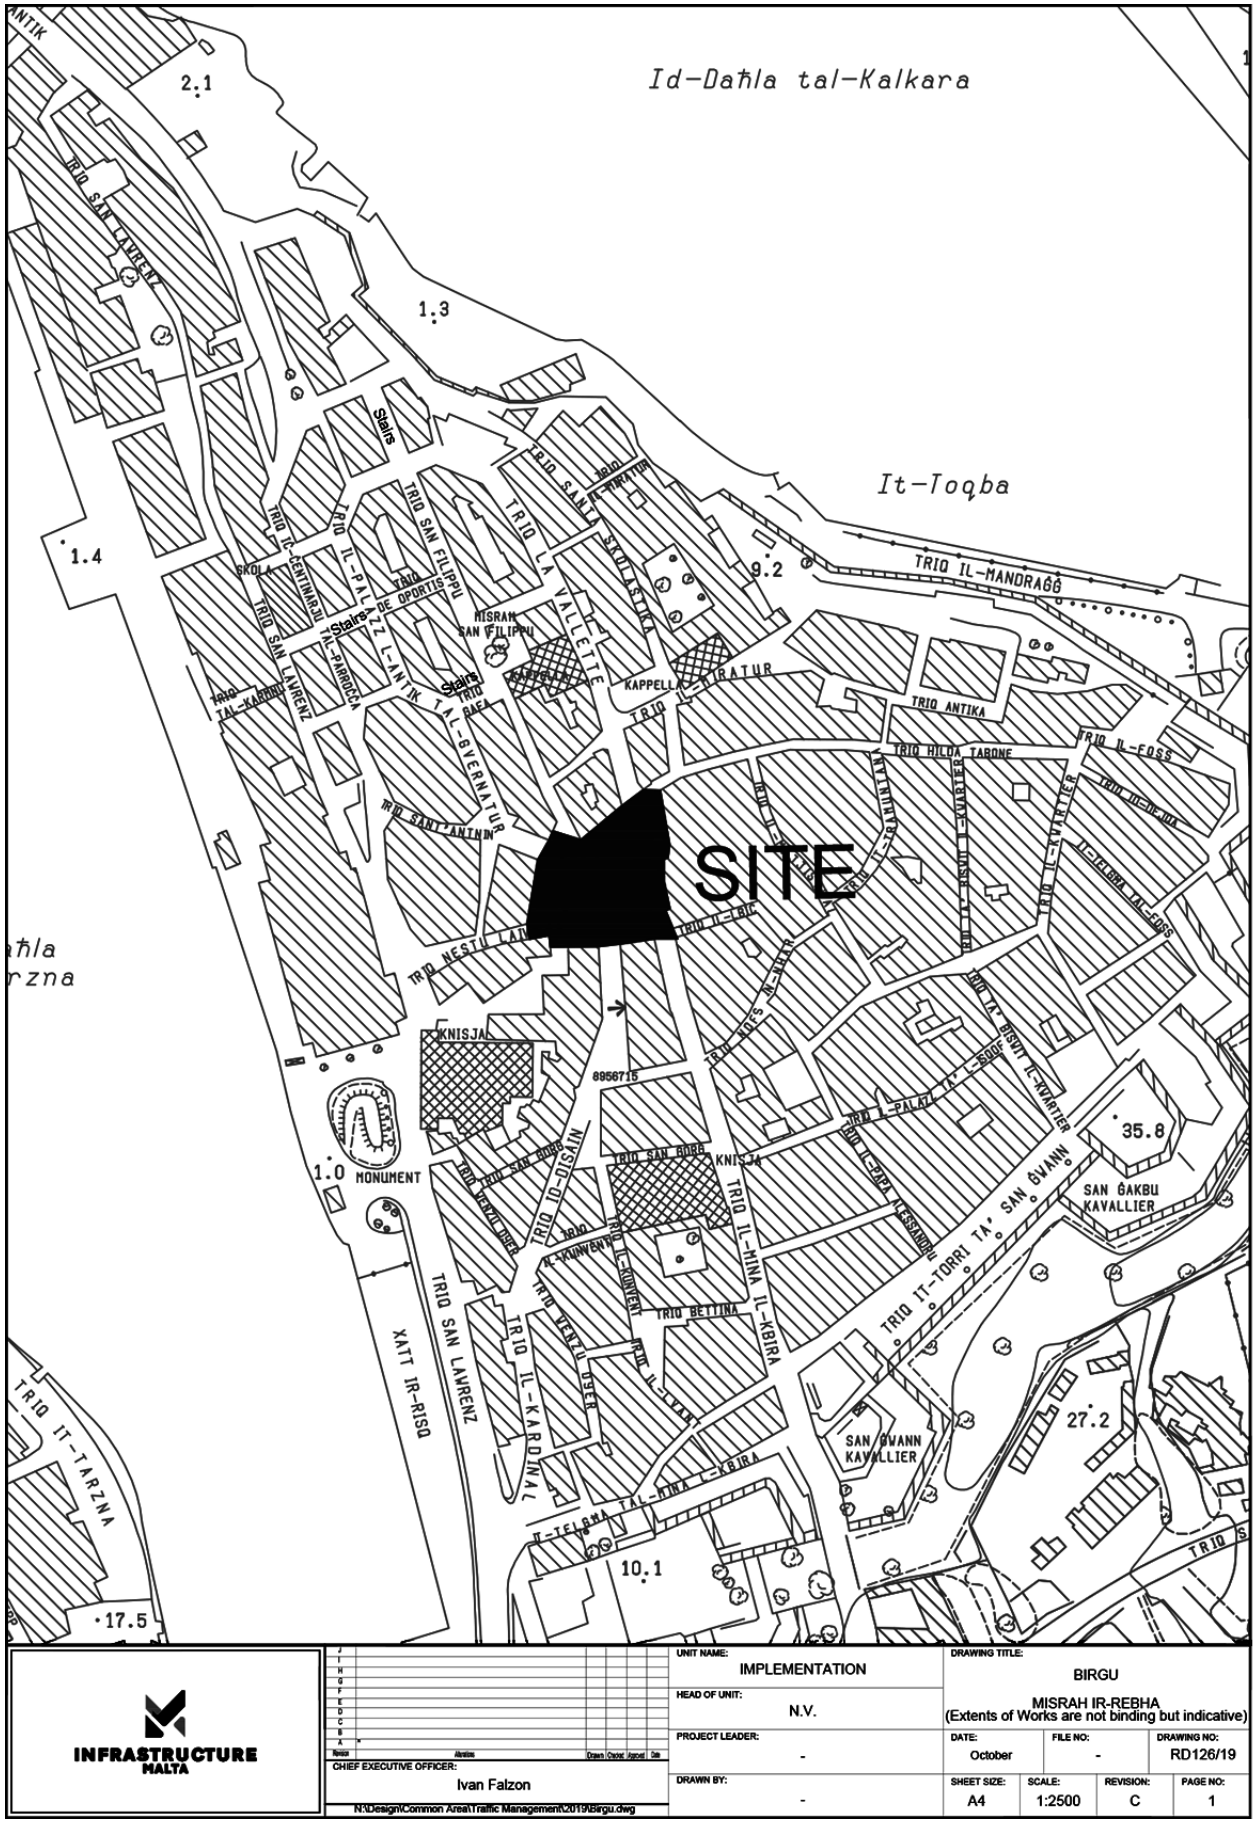


INFRASTRUCTURE MALTA

CHIEF EXECUTIVE OFFICER: Ivan Falzon	UNIT NAME: IMPLEMENTATION	DRAWING TITLE: BIRGU MISRAH IR-REBHA (Extents of Works are not binding but indicative)	
N:\Design\Common Area\Traffic Management\2019\Birgu.dwg	HEAD OF UNIT: N.V.		
	PROJECT LEADER: -	DATE: October	FILE NO: -	DRAWING NO: RD126/19
	DRAWN BY: -	SHEET SIZE: A4	SCALE: 1:2500	REVISION: C	PAGE NO: 1