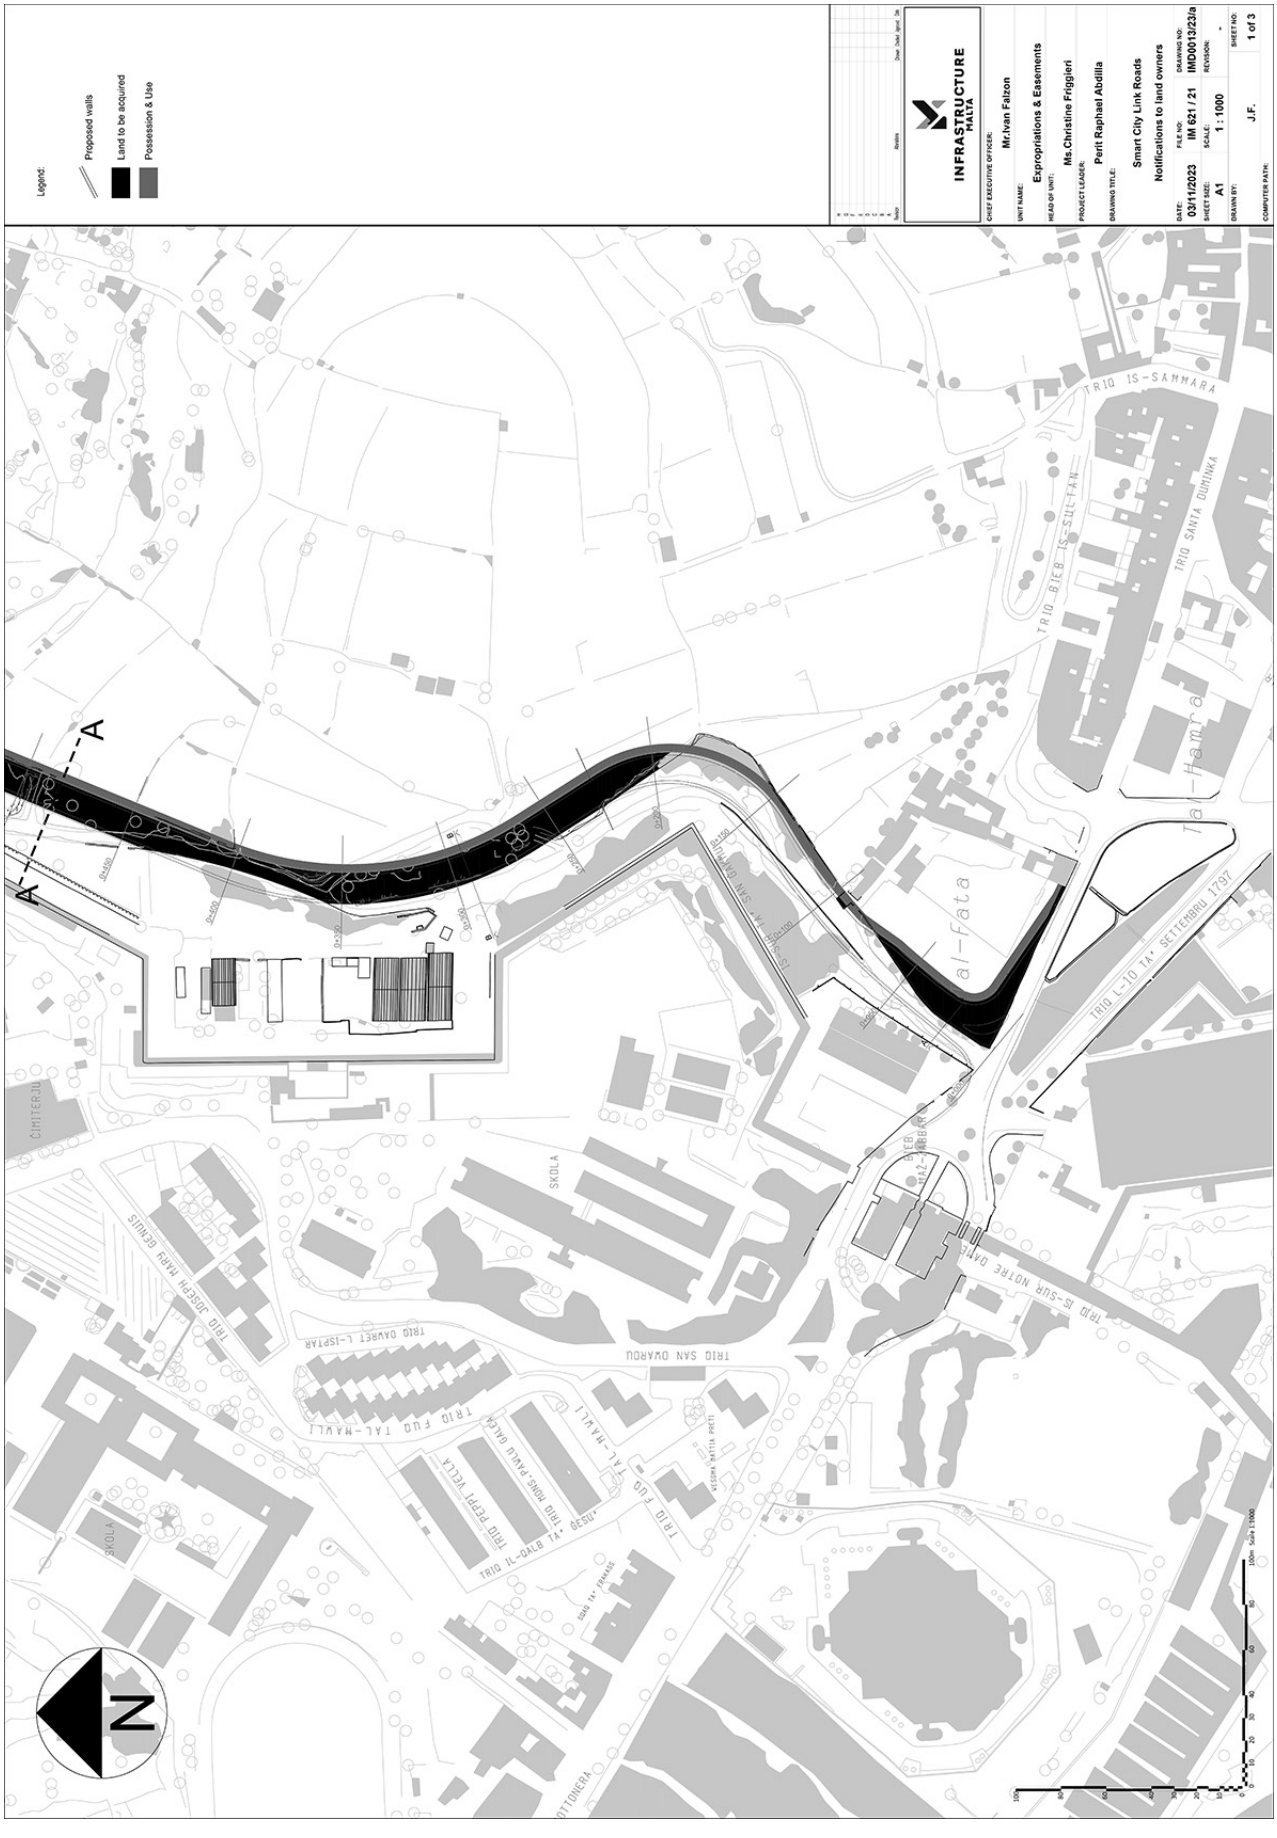

Legend:
Proposed walls
Land to be acquired
Possession & Use
INFRASTRUCTURE MALTA
CHIEF EXECUTIVE OFFICER: Mr.Ivan Falzon
UNIT NAME: Expropriations & Easements
HEAD OF UNIT: Ms.Christine Friggieri
PROJECT LEADER: Perit Raphael Abdilla
DRAWING TITLE: Smart City Link Roads
Notifications to land owners
DATE: 03/11/2023
FILE NO: IM 621 / 21
DRAWING NO: IMD0013/23/a
SHEET SIZE: A1
SCALE: 1 : 1000
REVISION: -
DRAWN BY: J.F.
SHEET NO: 1 of 3
COMPUTER PATH:
A
A
TRIQ IS-SAMMARA
TRIQ SANTA DUMINKA
TRIQ BIEB IS-SULTAN
TRIQ L-10 TA' SETTEMBRU 1798
TRIQ IS-SUR NOTRE DAME
TRIQ SAN GWANN
TRIQ JOSEPH MARY BEAULIS
TRIQ DARBET L-ISPITAR
TRIQ FUQ TAL-HAWLI
TRIQ PEPPI VELLA
TRIQ IL-QALB TA' JESU
TRIQ FUQ TAL-HAWLI
SKOLA
SKOLA
CIMITERJU
al-fata
ta-Hamra
N
100m Scale 1:1000


Legend:
Proposed walls
Land to be acquired
Possession & Use
INFRASTRUCTURE MALTA
CHIEF EXECUTIVE OFFICER: Mr.Ivan Falzon
UNIT NAME: Expropriations & Easements
HEAD OF UNIT: Ms.Christine Friggieri
PROJECT LEADER: Perit Raphael Abdilla
DRAWING TITLE: Smart City Link Roads
Notifications to land owners
DATE: 03/11/2023
FILE NO: IM 621 / 21
DRAWING NO: IMD0913/23/b
SHEET SIZE: A1
SCALE: 1 : 1000
REVISION: -
DRAWN BY: J.F.
SHEET NO: 2 of 3
COMPUTER PATH:
A
B
TRIQ SANTU ROKKU
IL-MISSJONI TALJANA
TRIQ IT-TURRETTA
TRIQ SANTA LIBERATA
TRIQ IL-KAPUĊĊINI
TRIQ IS-SIENJA
TRIQ IL-PROGRESS
IS-SUR TAS-SALVATUR
IS-SUR TA' SAN ALWIġI
CIMITERJU
N


Legend:
Proposed walls
Land to be acquired
Possession & Use
INFRASTRUCTURE MALTA
CHIEF EXECUTIVE OFFICER: Mr.Ivan Falzon
UNIT NAME: Expropriations & Easements
HEAD OF UNIT: Ms.Christine Friggieri
PROJECT LEADER: Perit Raphael Abdilla
DRAWING TITLE: Smart City Link Roads
Notifications to land owners
DATE: 03/11/2023
FILE NO: IM 621 / 21
DRAWING NO: IMD0013/23/c
SHEET SIZE: A1
SCALE: 1 : 1000
REVISION: -
DRAWN BY: J.F.
SHEET NO: 3 of 3
COMPUTER PATH:
TRIQ SANTU ROKKU
TRIQ IL-MISSJONI TALJANA
TRIQ IT-TURRETTA
TRIQ PATRI MATTEW SULTA
TRIQ SAN LEONARDU
Ta' Tewma
KAĊKARA
Wied tal-Rinella
N