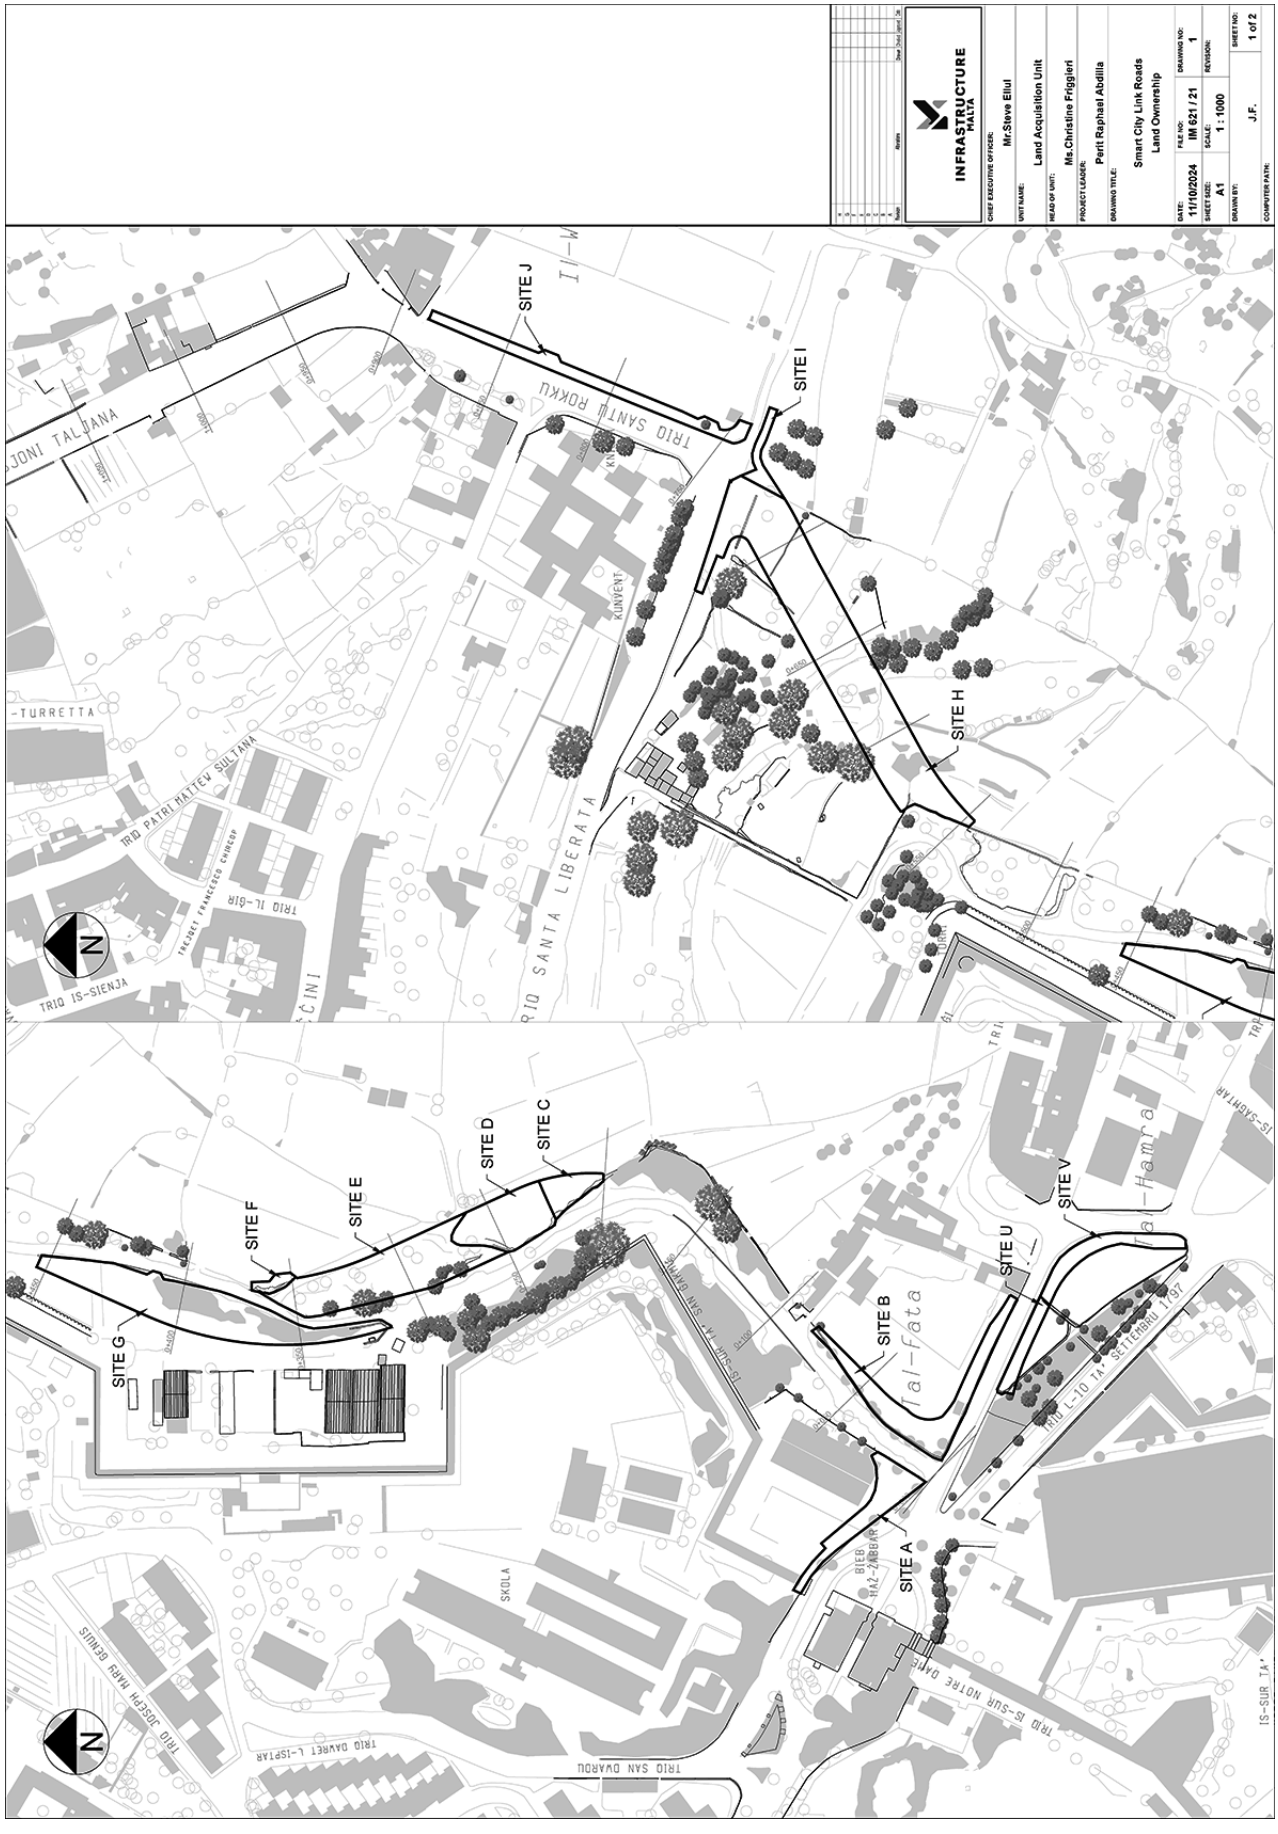

INFRASTRUCTURE MALTA
CHIEF EXECUTIVE OFFICER: Mr.Steve Ellul
UNIT NAME: Land Acquisition Unit
HEAD OF UNIT: Ms.Christine Friggieri
PROJECT LEADER: Perit Raphael Abdilla
DRAWING TITLE: Smart City Link Roads Land Ownership
DATE: 11/10/2024
FILE NO: IM 621 / 21
DRAWING NO: 1
SHEET SIZE: A1
SCALE: 1 : 1000
REVISION:
DRAWN BY: J.F.
SHEET NO: 1 of 2
COMPUTER PATH:
SITE A
SITE B
SITE C
SITE D
SITE E
SITE F
SITE G
SITE H
SITE I
SITE J
SITE U
SITE V
TRIQ IS-SIENJA
TRIQ SANTA LIBERATA
TRIQ SANTU ROKKU
TRIQ IS-SUR TA' SETTEMBRU 1797
TRIQ SAN DWARDU
TRIQ JOSEPH MARY GEWLIS
TRIQ DAWRET L-ISPITAR
SKOLA
KUNVENT
Il-Hamra
tal-fata


INFRASTRUCTURE MALTA
CHIEF EXECUTIVE OFFICER: Mr.Steve Ellul
UNIT NAME: Land Acquisition Unit
HEAD OF UNIT: Ms.Christine Friggieri
PROJECT LEADER: Perit Raphael Abdilla
DRAWING TITLE: Smart City Link Roads Land Ownership
DATE: 11/10/2024
FILE NO: IM 621 / 21
DRAWING NO: 2
SHEET SIZE: A1
SCALE: 1 : 1000
REVISION: 1
DRAWN BY: J.F.
SHEET NO: 2 of 2
COMPUTER PATH:
TRIQ SANTU ROKKU
TRIQ IL-KONVOJ TA' SANTA MARIJA
TRIQ IL-MITT MIL-AJRU
TRIQ SAN LEONARDU
TRIQ IL-MISSJONI TALJANA
TRIQ IT-TURRETTA
KALKARA
Ta' Tewma
SITE K
SITE L
SITE M
SITE N
SITE O
SITE P
SITE Q
SITE R
SITE S
N