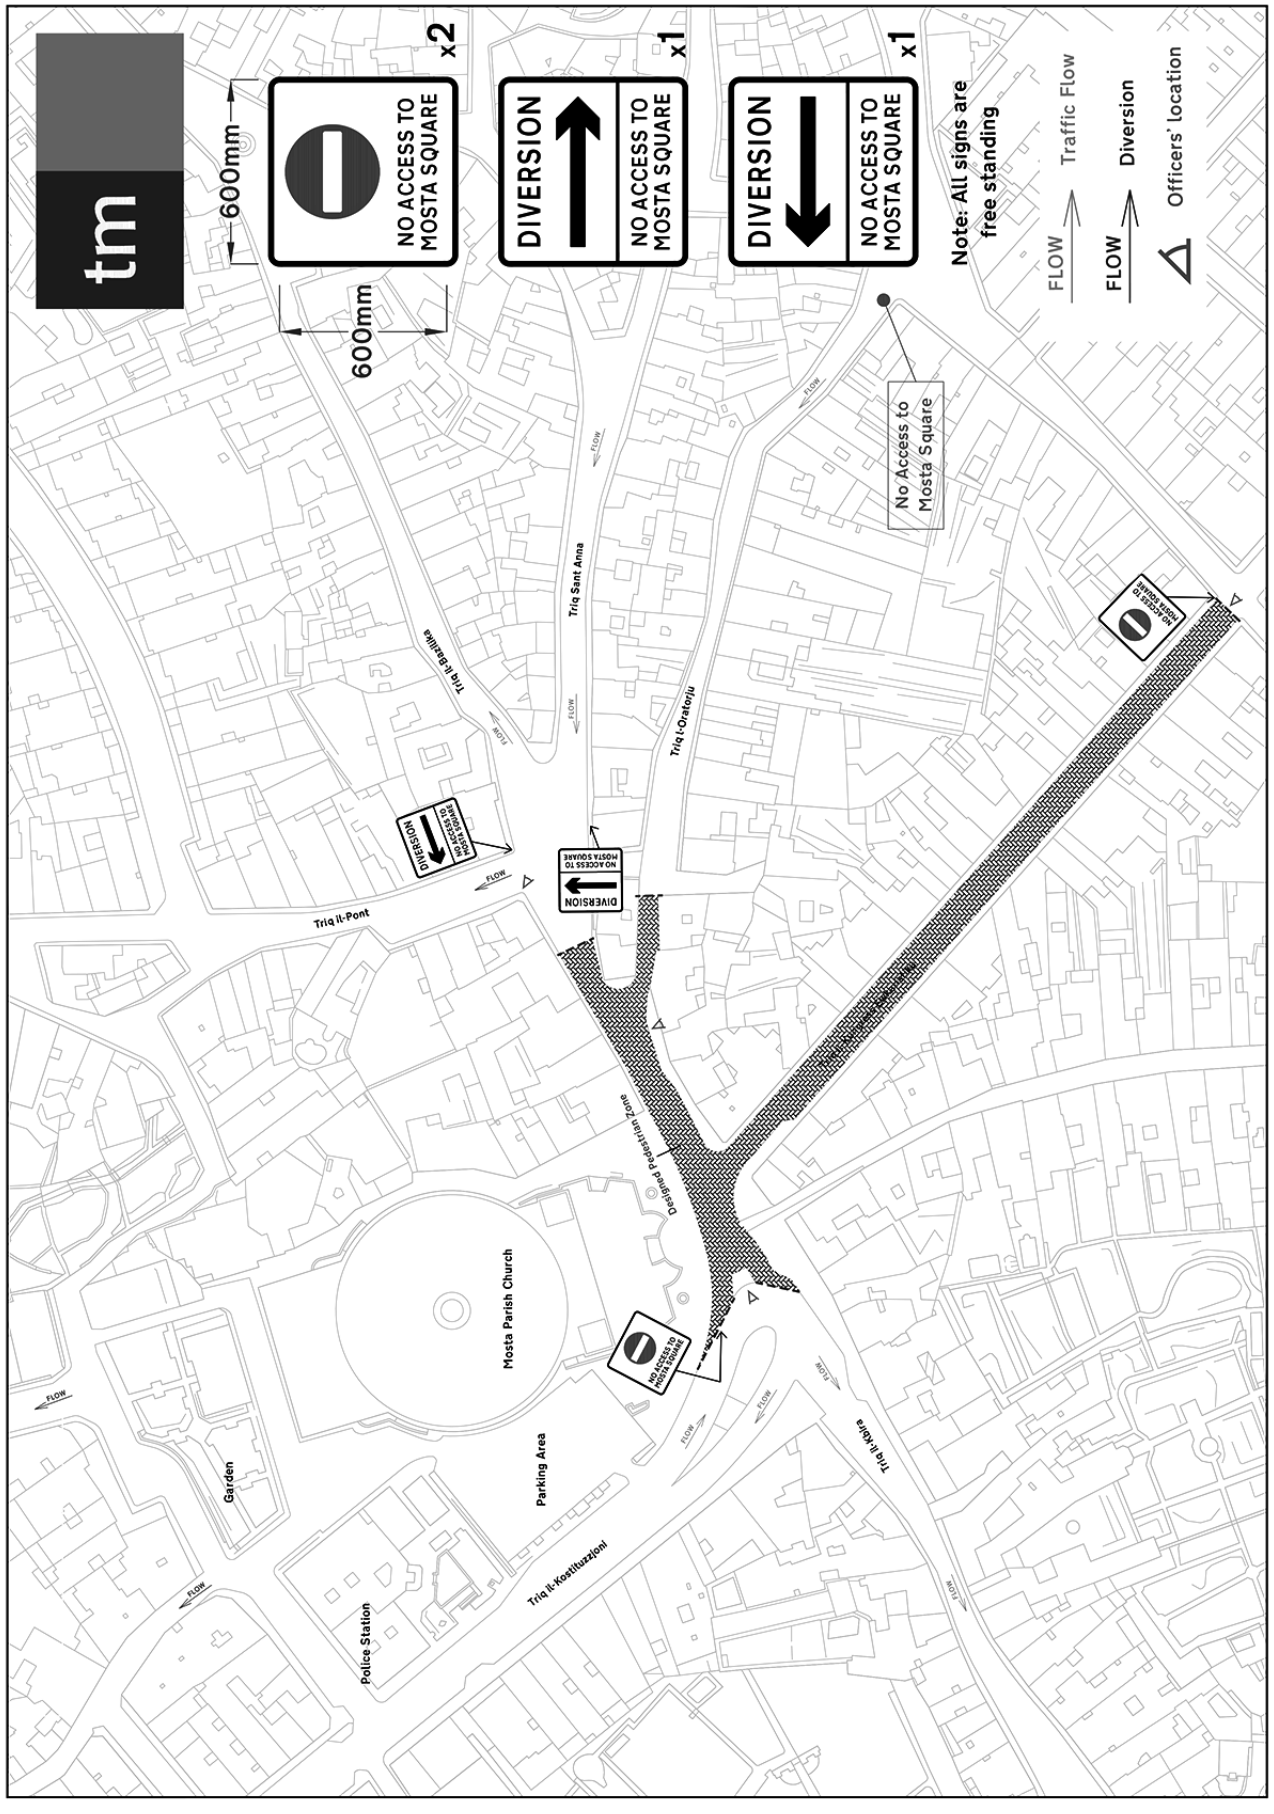

tm
600mm
600mm
NO ACCESS TO MOSTA SQUARE
x2
DIVERSION
NO ACCESS TO MOSTA SQUARE
x1
DIVERSION
NO ACCESS TO MOSTA SQUARE
x1
Note: All signs are free standing
FLOW Traffic Flow
FLOW Diversion
Officers' location
No Access to Mosta Square
Triq Sant Anna
Triq l-Oratorju
Triq Ibbaluka
Triq Il-Pont
Triq Il-Kbira
Triq Il-Kostituzzjoni
Mosta Parish Church
Parking Area
Garden
Police Station
Designated Pedestrian Zone
FLOW